



ARCHITECTURE
ENGINEERING

Delaware

Dover Newark
302.734.7700 302.388.7700

Maryland

Saltzman
410.546.9100

Virginia

Virginia Beach
757.734.9110

North Carolina

Charlotte Raleigh
980.270.9100 919.243.1332
Wilmington
910.341.7600

www.bucklermorgan.com

MORABITO CONSULTANTS, INC.

STRUCTURAL ENGINEER
952 RIDGEBROOK ROAD, SUITE 1700
SPRINGFIELD, MARYLAND 21152
410-467-2377

GIPE ASSOCIATES, INC.

FIRE PROTECTION, PLUMBING, MECHANICAL
AND ELECTRICAL ENGINEERING
8710 BROOKS DRIVE
FACON, MARYLAND 21031
410-822-8688

PROJECT TITLE

BUCKINGHAM
REPLACEMENT
SCHOOL

PSC #123F007

100 BUCKINGHAM ROAD
BERLIN, MD 21811

SHEET TITLE

EXISTING
CONDITIONS &
DEMOLITION PLAN


PRELIMINARY
100% CONSTRUCTION
DOCUMENTS
NOT FOR CONSTRUCTION
ISSUED FOR REVIEW

ISSUED: 08/19/2018
SCALE: 1" = 60'

ISSUE BLOCK



NO.	DATE	DESCRIPTION
1	07/27/2018	PROJECT NO. 2022181.02
2	07/27/2018	DATE: 07/27/2018
3	07/27/2018	SCALE: AS SHOWN
4	07/27/2018	DRAWN BY: JDC PROJ. MGR: JAH
5	07/27/2018	SHEET

C-101

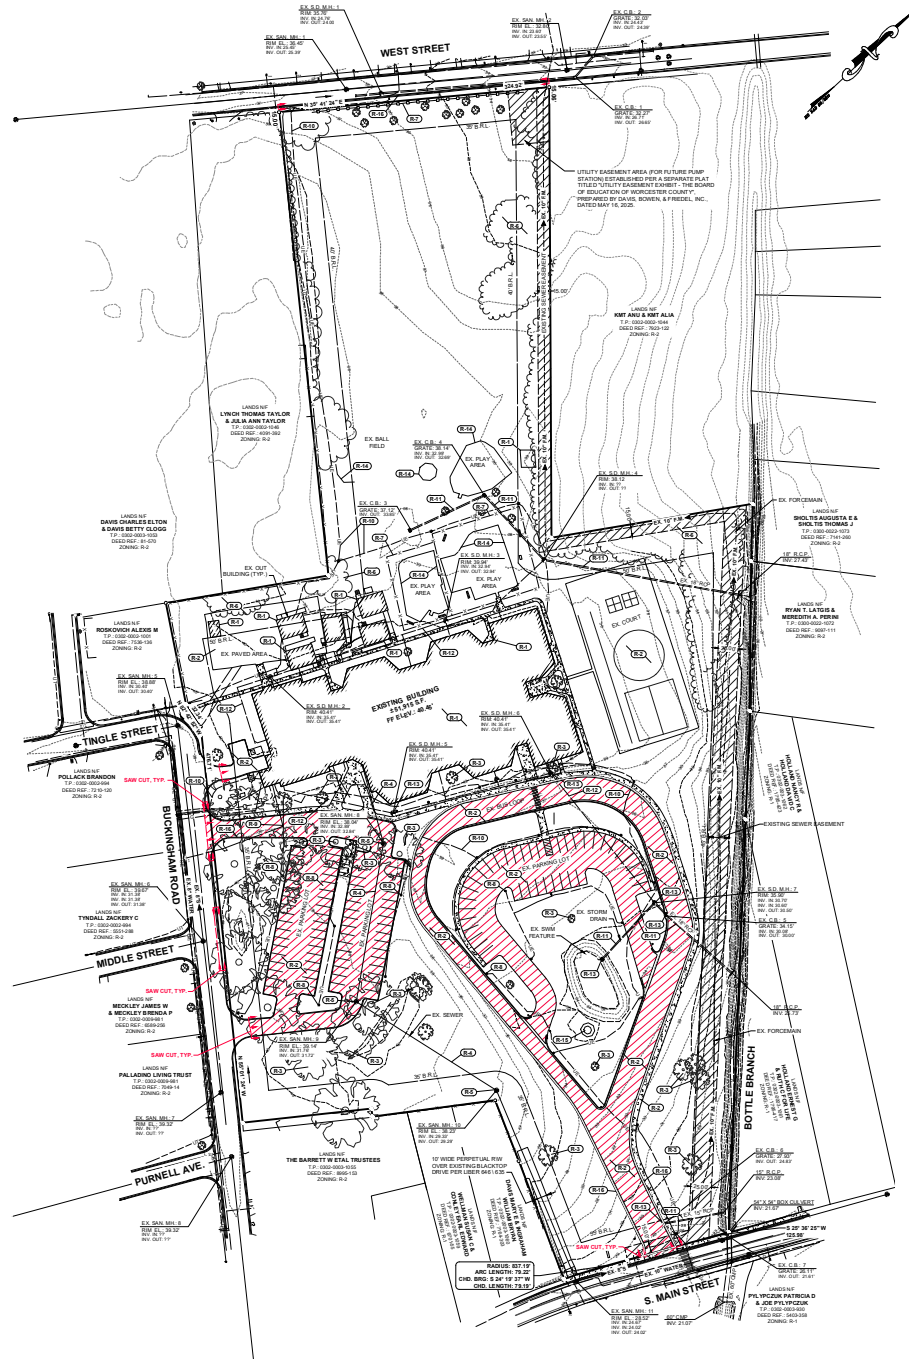

DEMOLITION CONSTRUCTION NOTES

- DEMOLISH THE EXISTING BUILDING PER THE OWNER REQUIREMENT IN ACCORDANCE WITH ALL PERMIT SPECIFICATIONS.
- REMOVE EXISTING CONCRETE / BITUMINOUS PAVEMENT.
- REMOVE EXISTING TREE ONLY / REMOVE TREE NECESSARY FOR CONSTRUCTION.
- AFTER RETAILING THE NEW "F" SEWER IN ACCORDANCE WITH THE UTILITY PLAN REMOVE THE EXISTING SEWER MAN.
- REMOVE EXISTING SEWER MANHOLE.
- REMOVE EXISTING BRUSHY TREES.
- REMOVE EXISTING FENCE.
- REMOVE EXISTING LIGHT POLES, TYPICAL.
- AFTER DEMOLITION OF THE EXISTING BUILDING IS COMPLETE, REMOVE EXISTING WATER MAIN.
- REMOVE UNDERGROUND ELECTRIC UP TO THE PROPERTY LINES.
- REMOVE EXISTING RCP STORM DRAIN PIPE.
- REMOVE EXISTING ROOF LEADER AND CLEAN OUTS.
- REMOVE STORM DRAIN STRUCTURE.
- REMOVE EXISTING SURFACE FEATURE, PLAYGROUND EQUIPMENT, PLAYGROUND WALL, BACKSTOP, ETC.
- RELOCATE EXISTING BELL TOWER TO LOCATION SHOWN ON PROPOSED PLAN, SEE SHEET C-201.
- REMOVE EXISTING CURBS.

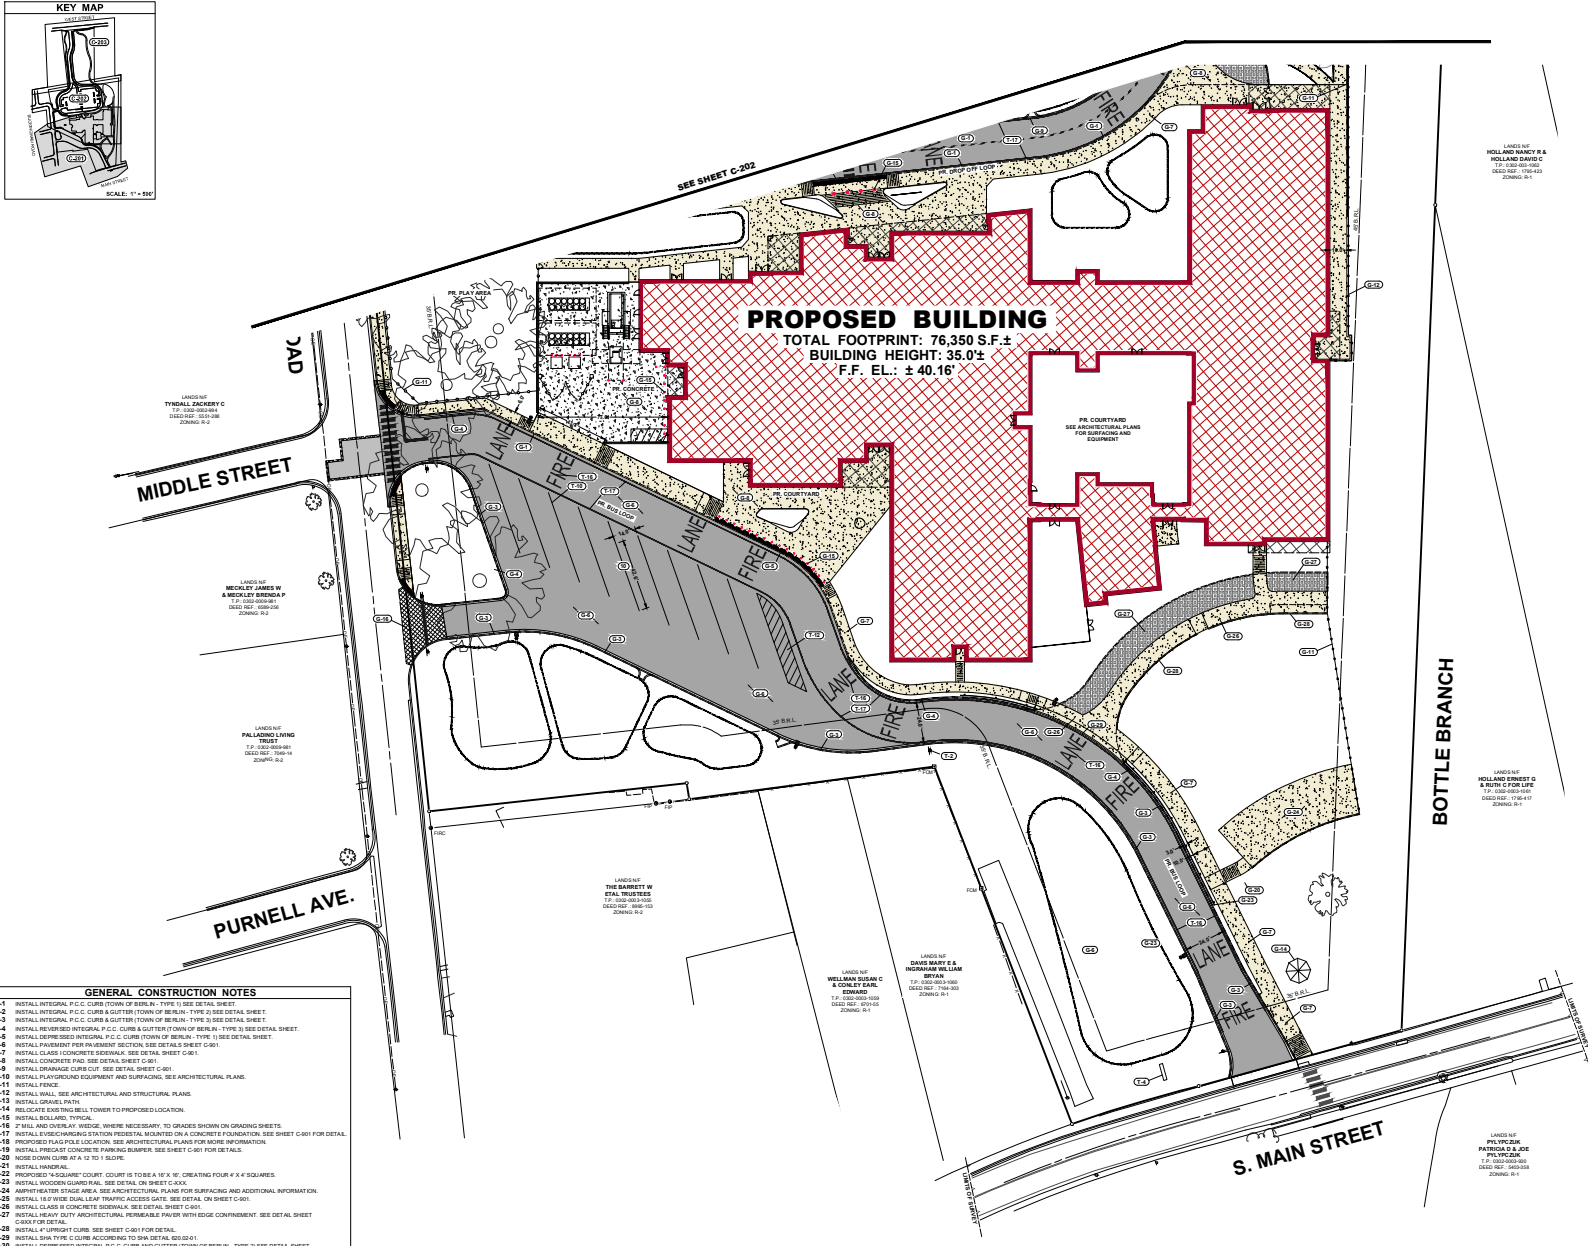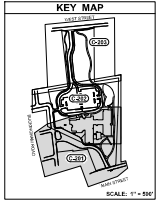

- GENERAL CONSTRUCTION NOTES**
- 0-1 INSTALL INTEGRAL P.C. CURB (DOWN) OF BERLIN - TYPE 1 (SEE DETAIL SHEET)
 - 0-2 INSTALL INTEGRAL P.C. CURB (UP) (DOWN) OF BERLIN - TYPE 2 (SEE DETAIL SHEET)
 - 0-3 INSTALL INTEGRAL P.C. CURB (DOWN) OF BERLIN - TYPE 3 (SEE DETAIL SHEET)
 - 0-4 INSTALL INTEGRAL P.C. CURB (DOWN) OF BERLIN - TYPE 4 (SEE DETAIL SHEET)
 - 0-5 INSTALL INTEGRAL P.C. CURB (DOWN) OF BERLIN - TYPE 5 (SEE DETAIL SHEET)
 - 0-6 INSTALL INTEGRAL P.C. CURB (DOWN) OF BERLIN - TYPE 6 (SEE DETAIL SHEET)
 - 0-7 INSTALL CLAS 1 CONCRETE SIDEWALK - SEE DETAIL SHEET C-01
 - 0-8 INSTALL CONCRETE PAV. SEE DETAIL SHEET C-01
 - 0-9 INSTALL DRAINAGE CURB CUT - SEE DETAIL SHEET C-01
 - 0-10 INSTALL PAVEMENTING EQUIPMENT AND SUPPACING - SEE ARCHITECTURAL PLANS
 - 0-11 INSTALL FENCE
 - 0-12 INSTALL WALL - SEE ARCHITECTURAL AND STRUCTURAL PLANS
 - 0-13 INSTALL EXISTING WALL - TOWER TO PROPOSED LOCATION
 - 0-14 INSTALL EXISTING WALL - TOWER TO PROPOSED LOCATION
- STRIPING & SIGNAGE CONSTRUCTION NOTES**
- T-1 INSTALL "STOP" SIGN, 36" x 30", TYPE R-1
 - T-2 INSTALL "DO NOT ENTER" SIGN, 36" x 30", TYPE B-1
 - T-3 18" WIDE WHITE THERMOPLAST STOPBAR
 - T-4 PROPOSED SCHOOL SIGN, SEE ARCHITECTURAL AND ELECTRICAL PLANS FOR DETAILS
 - T-5 INSTALL "WALK ACCESSIBLE HANDICAP PARKING" SIGN, TYP. OF, 3' SEE DETAIL SHEET C-01
 - T-6 INSTALL "WALK ONLY" SIGN, SEE DETAIL SHEET C-01
 - T-7 18" WIDE PIANO KEY STYLE CROSSWALK, SEE DETAIL SHEET C-01
 - T-8 PROPOSED HANDICAP PARKING SYMBOL, TYP. (WALK) SEE DETAIL SHEET C-01
 - T-9 INSTALL "SCHOOL BUILDINGS AND GROUNDS ARE TO BE CLOSED" SIGN, SEE DETAIL SHEET C-01
 - T-10 SINGLE 4" WIDE SOLID WHITE PARKING LINE, TYP.
 - T-11 DOUBLE 4" WIDE SOLID YELLOW LANE MARKING LINES
 - T-12 4" SOLID WHITE DIAGONAL HATCH STRIPING, WITH 2" SPACING
 - T-13 SINGLE 4" WIDE DASHED YELLOW LANE MARKING LINE, WITH 10' LINES AND 30' SPACES
 - T-14 PAINTED TRAFFIC FLOW DIRECTIONAL ARROWS PER MUTCD LATEST EDITION
 - T-15 SINGLE 4" WIDE DASHED YELLOW LANE MARKING LINE, WITH 10' LINES AND 30' SPACES
 - T-16 PAINTED YELLOW "FIRE LANE" MARKING, SEE DETAIL SHEET C-01
 - T-17 PROPOSED PAINTED STRIPING, 4" WIDE SOLID YELLOW LINE, IN ADDITION, CONTRACTOR SHALL APPLY YELLOW PAINT TO FACE AND TOP OF CURBING WHEN ADJACENT TO FIRE LANE STRIPING
 - T-18 PROPOSED TRAIL LANE (SINGLE) SEE DETAIL SHEET

BUCKER MORGAN
ARCHITECTURE
ENGINEERING

Delaware
Dover Newark
302.734.1700 302.388.3700

Maryland
Baltimore
410.546.9100

Virginia
Virginia Beach
757.734.9110

North Carolina
Charlotte Raleigh
910.243.1312 910.341.7600

www.buckermorgan.com

MORABITO CONSULTANTS, INC.
STRUCTURAL ENGINEER
852 RIDGEBROOK ROAD, SUITE 1700
SPRINGFIELD, MD 21152
410-467-2377

GIPE ASSOCIATES, INC.
FIRE PROTECTION, PLUMBING, MECHANICAL
AND ELECTRICAL ENGINEERING
8710 BRIDGES DRIVE
FARMINGTON, MD 21051
410-822-8688

BUCKINGHAM REPLACEMENT SCHOOL
PSC #123F007

100 BUCKINGHAM ROAD
BERLIN, MD 21811



SITE & LAYOUT PLAN

PRELIMINARY
100% CONSTRUCTION DOCUMENTS
NOT FOR CONSTRUCTION
ISSUED FOR REVIEW

ISSUED: 08/19/2018

SCALE: 1" = 30'

DATE	DESCRIPTION
2022/10/02	PROJECT NO. 2022/10/02
07/07/2020	DATE
AS SHOWN	SCALE:
JDC	DRAWN BY: JDC
JAH	PROJ. MGR: JAH
08/19/2018	DATE
C-201	SHEET

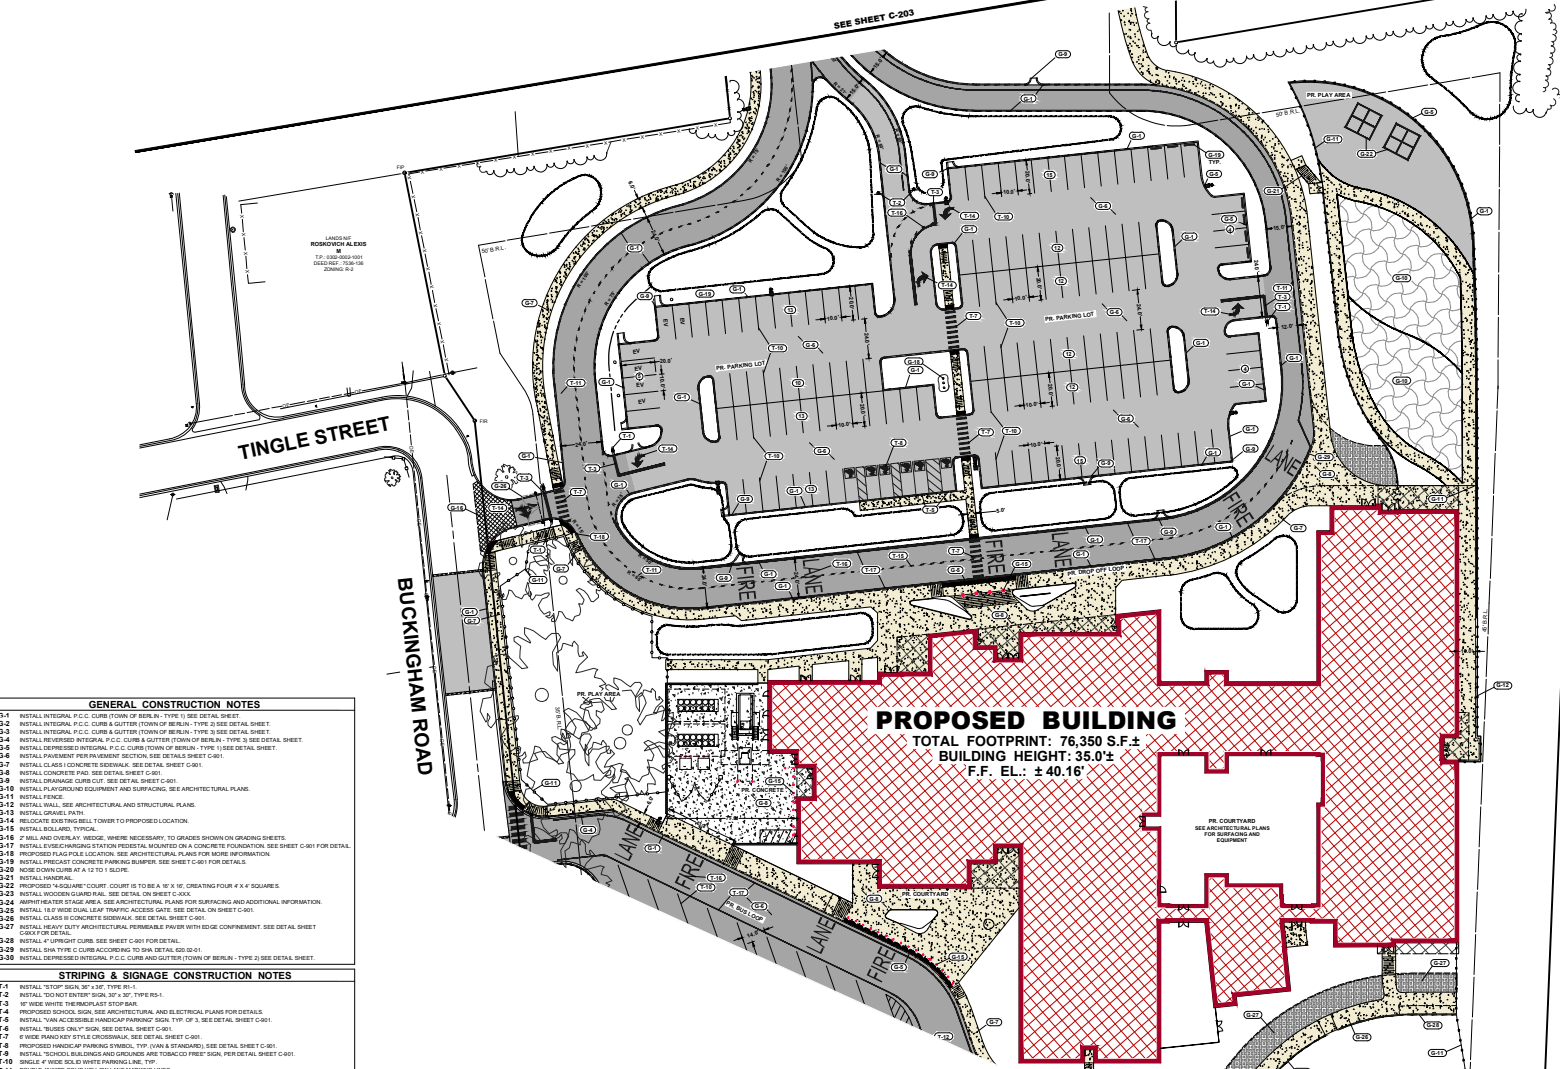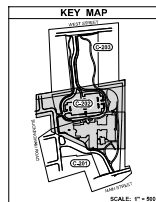

LANDS NE
SHOLTIS AUGUSTA E
& SHOLTIS THOMAS
J
T.P.: 0300-0022-0073
DEED REF.: 7141-060
ZONING: R-2

LANDGOLF
RYAN T. LATOIS &
MEREDITH A. PERINI
T.P.: 0300-0022-1072
DEED REF.: 9093-111
ZONING: R-2

[illegible]

STRIPING & SIGNAGE CONSTRUCTION NOTES	
1-1	INSTALL STOP SIGN 36" X 36" TYPE R-1-1
1-2	INSTALL STOP ENTRIES 36" X 36" TYPE R-1-1
1-3	10' WIDE WHITE STRIPING
1-4	PROPOSED SIGNAGE SEE ARCHITECTURE, AND ELECTRICAL PLANS FOR DETAILS
1-5	INSTALL WHITE ACCESSIBLE PARKING SYMBOL, WITH LINES AND SPACES SEE DETAIL SHEET C-001
1-6	INSTALL "BUSSES ONLY" SIGN SEE DETAIL SHEET C-01
1-7	10' WIDE PAVED STRIP FOR TRANSIT STOP SEE DETAIL SHEET C-01
1-8	PROPOSED HANDICAPPED PARKING SYMBOL, WITH LINES AND SPACES SEE DETAIL SHEET C-001
1-9	INSTALL STOP SIGN 36" X 36" TYPE R-1-1
1-10	INSTALL STOP ENTRIES 36" X 36" TYPE R-1-1
1-11	10' WIDE WHITE STRIPING
1-12	DOUBLE 6" WIDE SOLID YELLOW LANE MARKING LINES
1-13	6" SOLID WHITE DASHED LANE MARKING LINES WITH SPACING
1-14	DOUBLE 6" WIDE DASHED YELLOW LANE MARKING LINES WITH LINES AND SPACES
1-15	PAINTED TRANSIT STOP LANE MARKING LINES WITH LINES AND SPACES
1-16	SINGLE 6" WIDE DASHED YELLOW LANE MARKING LINES WITH LINES AND SPACES
1-17	PAINTED YELLOW TRANSIT STOP LANE MARKING LINES WITH LINES AND SPACES
1-18	PROPOSED PAINTED STOP SIGN SEE DETAIL SHEET C-001
1-19	DOUBLE 6" WIDE SOLID YELLOW LANE MARKING LINES
1-20	PROPOSED TRANSIT LANE (SINGLE 6" SOLID YELLOW LANE) IN ADDITION, CONSTRUCTION SHALL APPLY YELLOW PAINT TO TRANSIT LANE
1-21	PROPOSED TRANSIT LANE (SINGLE 6" SOLID YELLOW)

SEE SHEET C-201

BECKER
MORGAN

ARCHITECTURE
ENGINEERING

Delaware
Dover Newark
302.734.7950 302.369.3700

Maryland
Salisbury
410.546.9100

Virginia
Virginia Beach
757.734.9110

North Carolina
Charlotte Raleigh
980.270.9100 919.243.1332
Wilmington
910.341.7600

MORABITO CONSULTANTS, INC.
STRUCTURAL ENGINEER
952 RIDGEBROOK ROAD, SUITE 1700
SPARKS, MARYLAND 21152
410-467-2377

GIPE ASSOCIATES, INC.
FIRE PROTECTION, PLUMBING, MECHANICAL
AND ELECTRICAL ENGINEER
8719 BROOKS DRIVE
EASTON, MARYLAND 21601
410-822-8688

PROJECT TITLE

**BUCKINGHAM
REPLACEMENT
SCHOOL**

PSC #L23F007

100 BUCKINGHAM ROAD
BERLIN, MD 21811

SHEET TITLE

SITE & LAYOUT PLAN

PRELIMINARY
100% CONSTRUCTION
DOCUMENTS
NOT FOR CONSTRUCTION
ISSUED FOR REVIEW

ISSUED 08/11/2020

SCALE: 1" = 30'

ISSUE BLOCK

--	--	--

MARK	DATE	DESCRIPTION
------	------	-------------

PROJECT NO.:	202214
--------------	--------

DATE:	07/07/2011
SCALE:	AS SHOWN

DRAWN BY:	JDC	PROJ. MGR.:
-----------	-----	-------------

SHEET

C-202

WFO110_CWS0W002214900-5176-C3021.dwg, Jul 16, 2020

